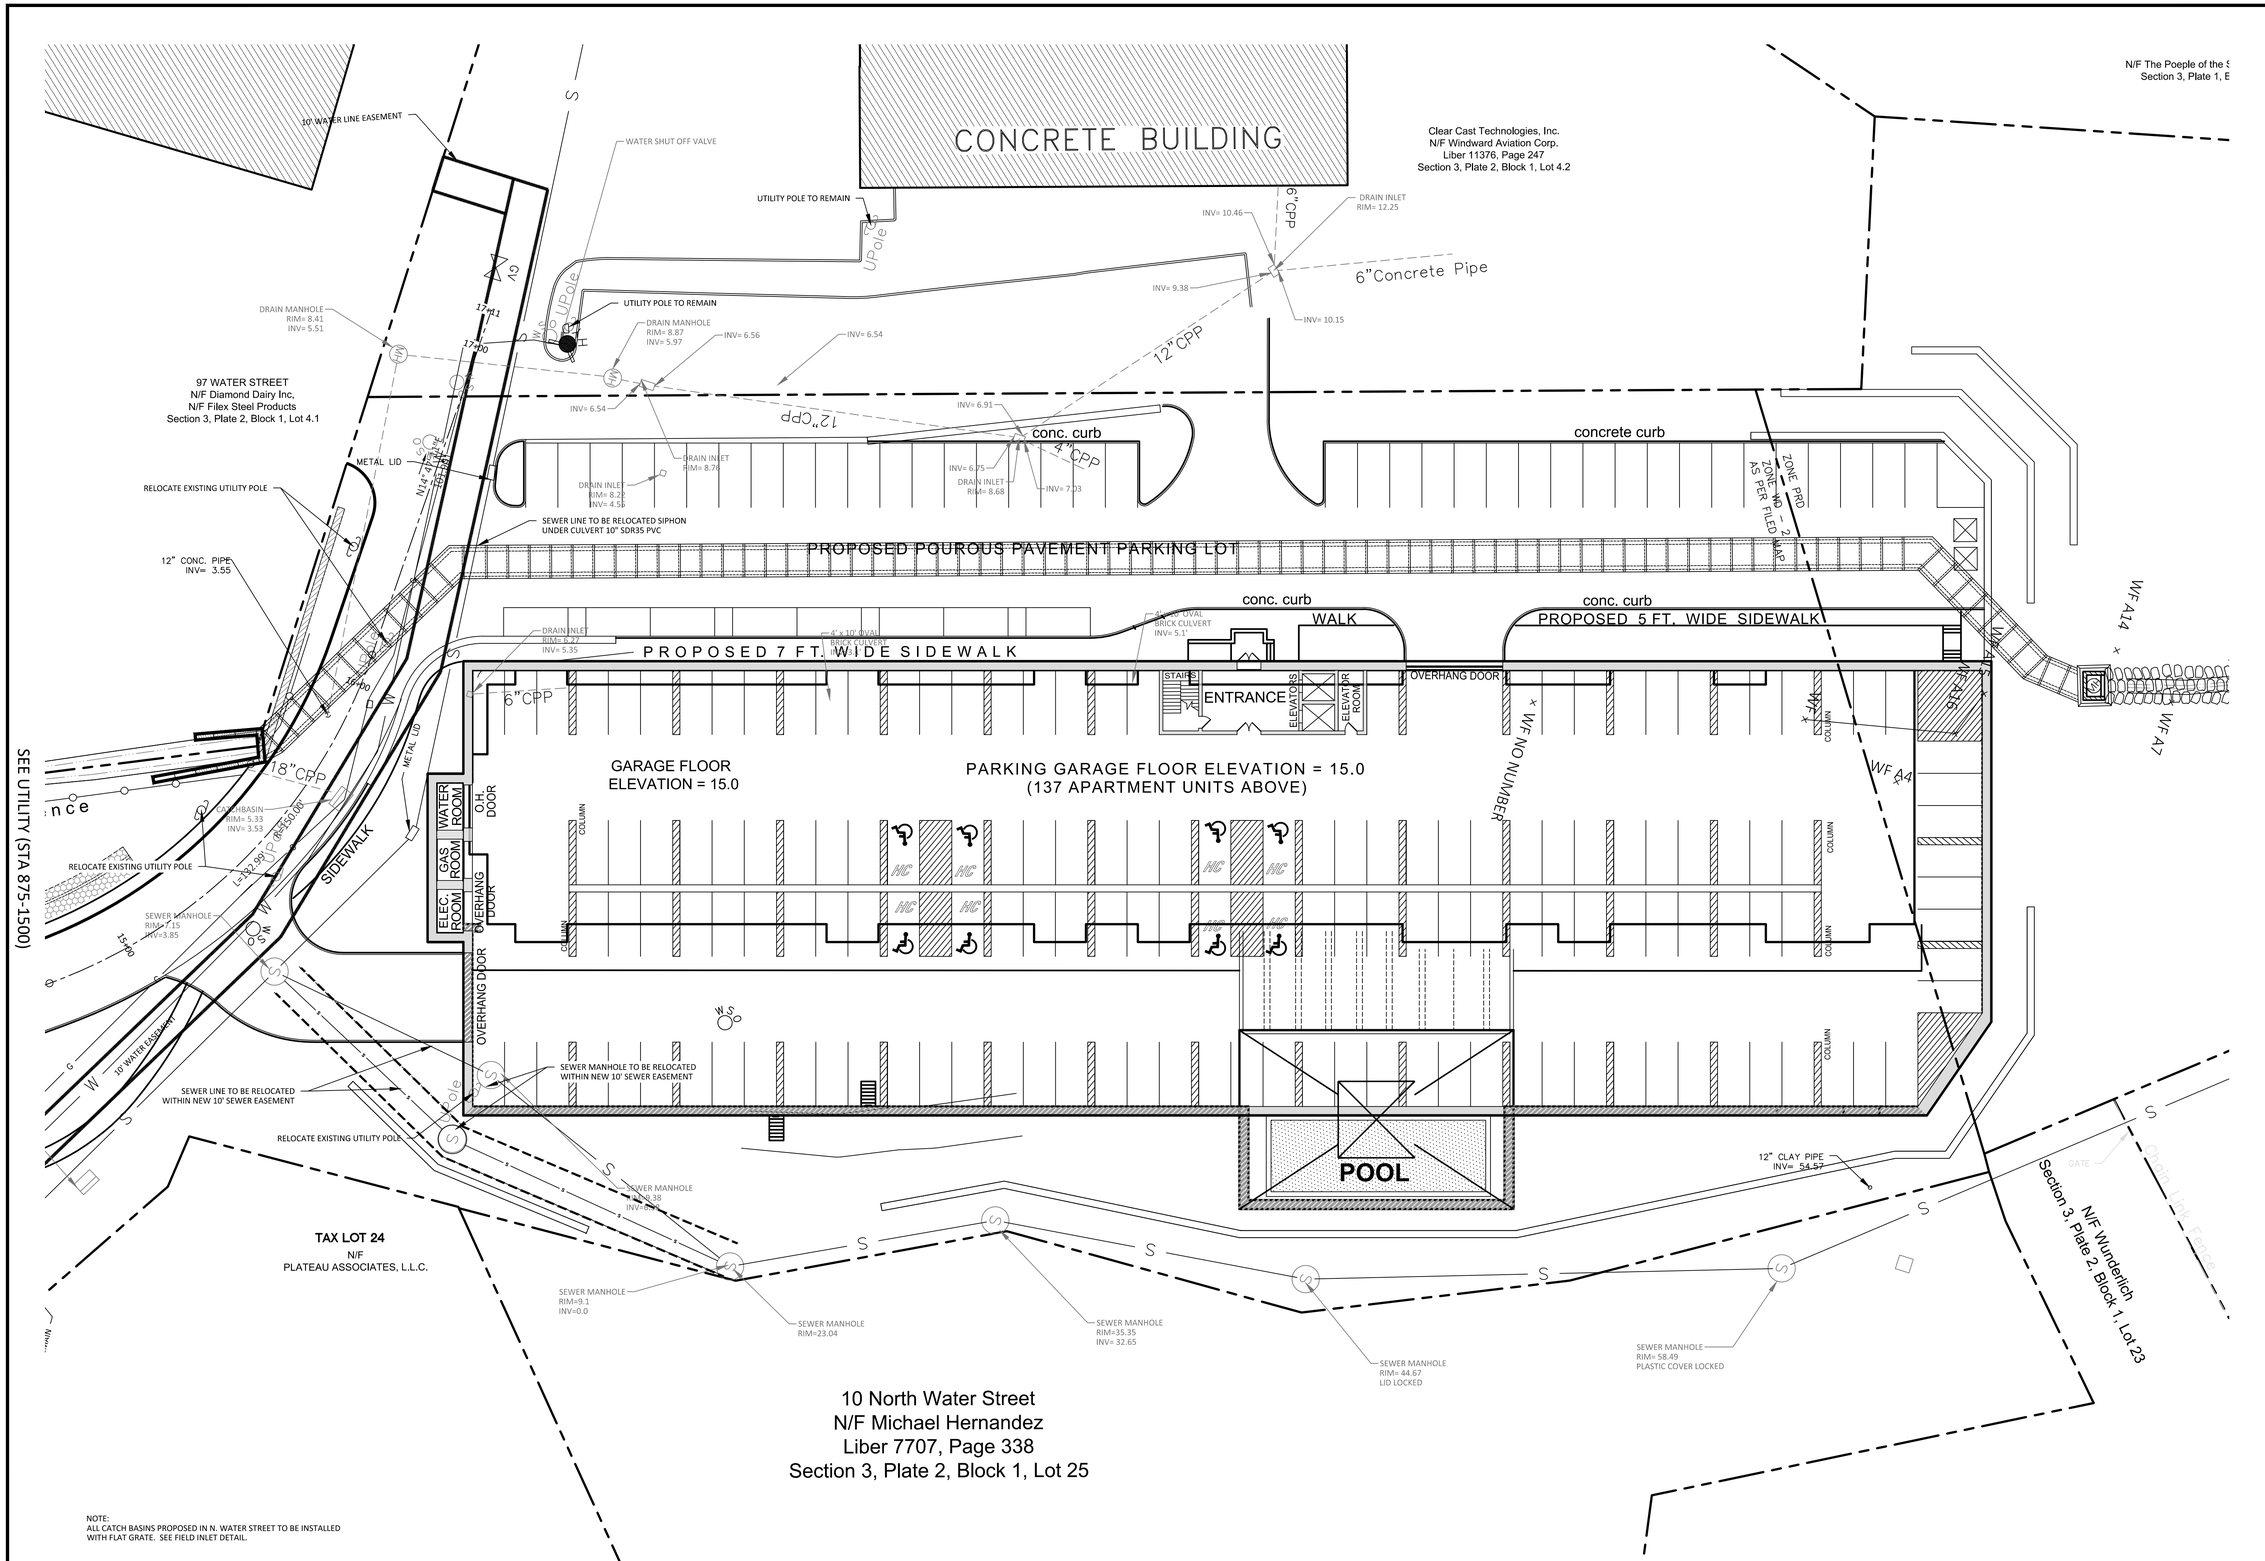

DATE:	04.09.18
SCALE:	1" = 20' - 0'
DRAWN BY:	SB
CHECKED BY:	P.B.

REVISIONS

PETRUCCELLI ENGINEERING
600 NORTH BROADWAY, SUITE 215
WHITE PLAINS, NEW YORK 10603
914.948.3629
PAUL BERTÉ, P.E.

SITE PLAN UTILITIES
PLATEAU ASSOCIATES
HIDDEN COVE ON THE HUDSON
36 N WATER STREET
VILLAGE OF OSSINING
NEW YORK

SHEET NO.
9 / 35

NOTE: UNAUTHORIZED ALTERATIONS TO THIS DRAWING IS A VIOLATION OF SECTION 7209-2 OF THE NEW YORK STATE EDUCATION LAW.

NOTE: THIS PLAN IS NULL AND VOID UNLESS IT BEARS THE ORIGINAL SEAL AND SIGNATURE OF THE ENGINEER.